
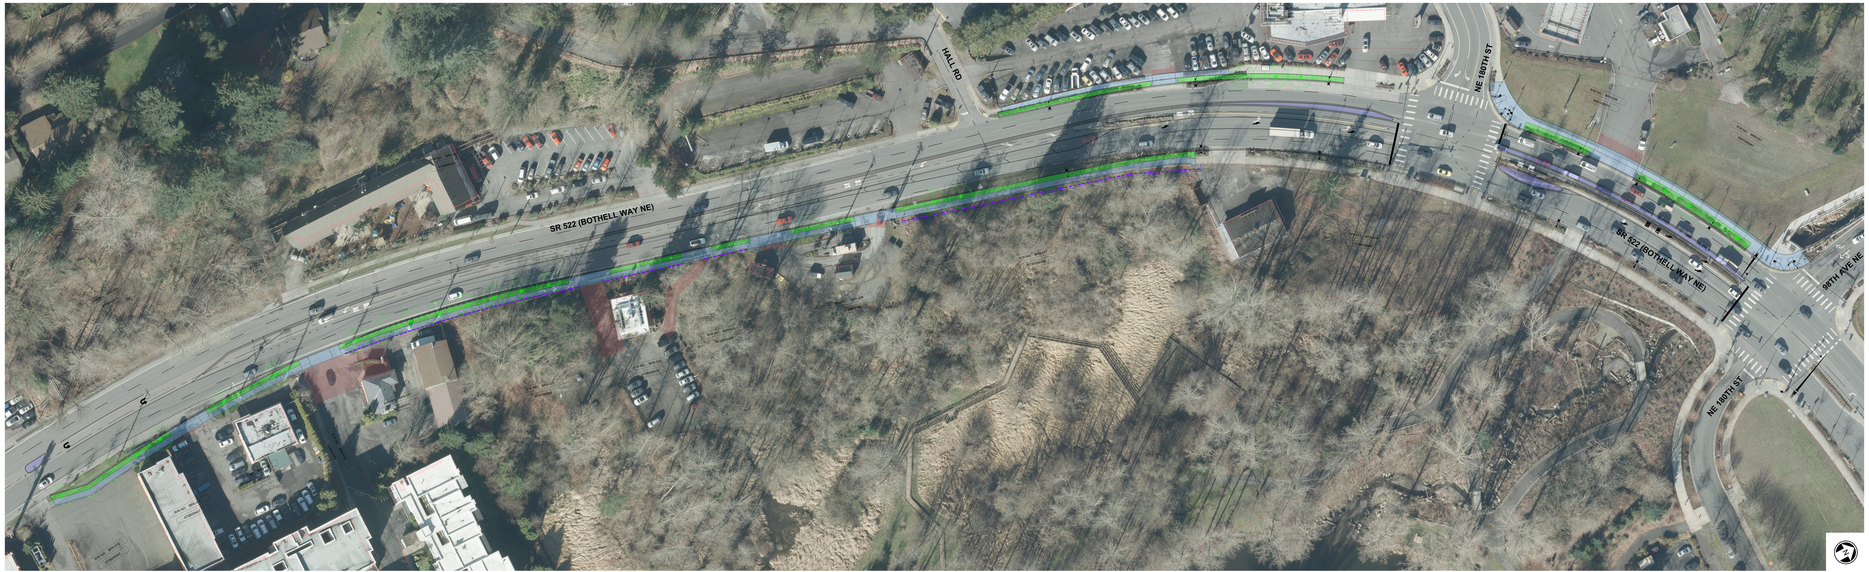


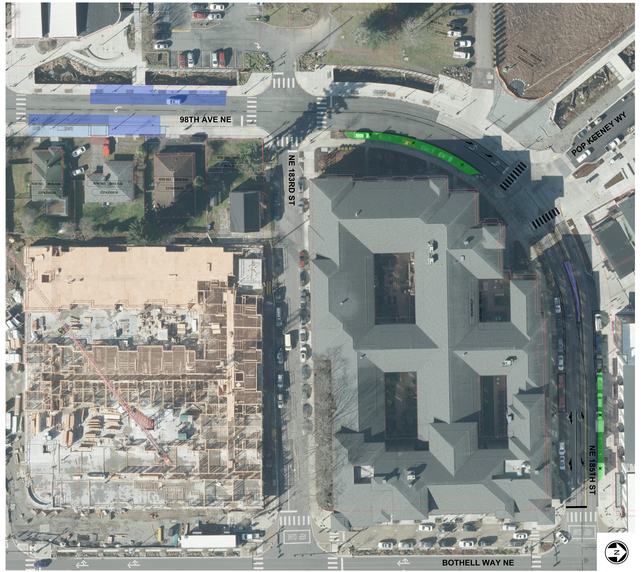

20 10 0 20 40
SCALE IN FEET

LEGEND

- EASEMENT
- TEMPORARY CONSTRUCTION EASEMENT
- PROPOSED RIGHT-OF-WAY
- PROPOSED RETAINING WALL
- EXISTING BUILDING
- FILL WALL
- CUT WALL
- PROPOSED SIDEWALK
- PROPOSED BRT STATION
- PROPOSED LANDSCAPE BUFFER
- PROPOSED DRIVEWAY RECONSTRUCTION
- PROPOSED MEDIAN

STRIDE
BRT General Engineering Consultant

SOUNDTRANSIT

SR 522 AND BOTHELL CITY STREETS

BOTHELL
SR 522 (BOTHELL WAY)/98TH AVE NE/NE 183TH ST
WITH AVE NE TO BOTHELL WAY NE